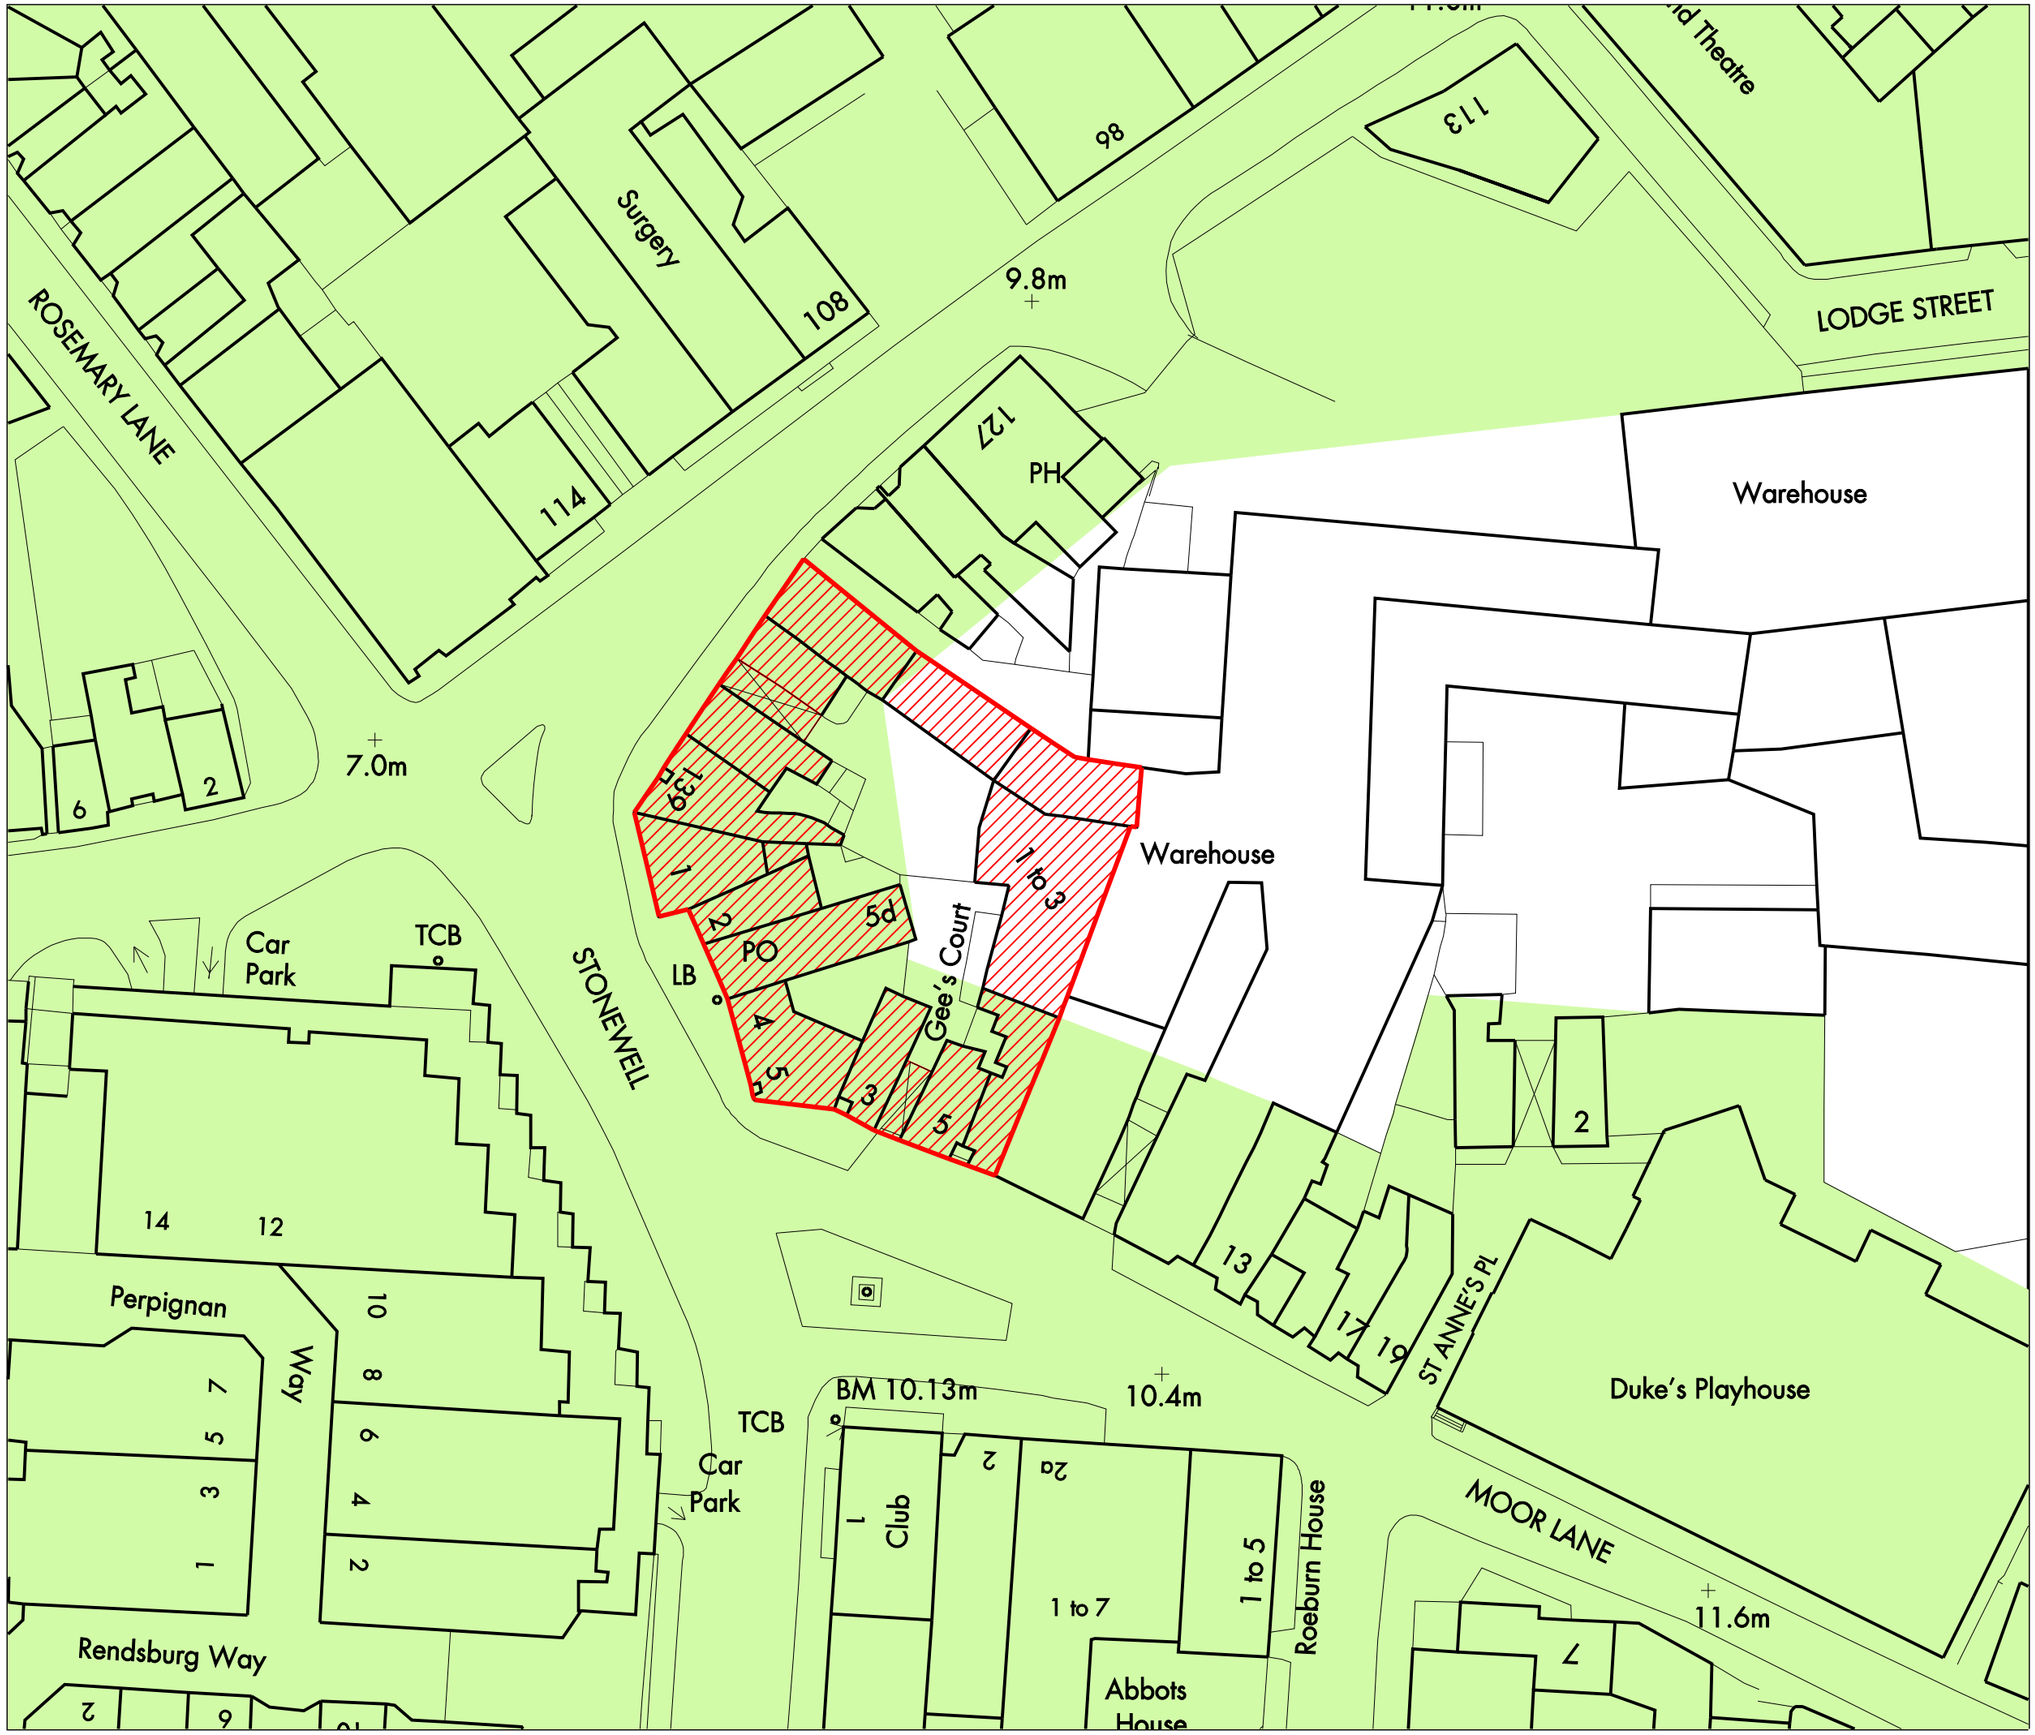

NOTES

ORIGINAL A3

DO NOT SCALE FROM THIS DRAWING.
ALL DIMENSIONS TO BE CHECKED ON SITE.
COPYRIGHT RESERVED.

KEY:

- APPLICATION BOUNDARY
- CONSERVATION AREAS
- EXISTING BUILDINGS TO BE DEMOLISHED

REV D 27.04.07 ISSUED TO LANCASTER CITY COUNCIL CK

CONSERVATION AREA CONSENT

REVISIONS

SCALE	DATE	DRAWN	CHECKED
1 : 500 @ A3	FEBRUARY 2007	CK	SA

PROJECT

LANCASTER CITY CENTRE
APPLICATION NUMBER 3
133-139 ST LEONARD GATE /
1-5 STONEWELL & 3-7 MOOR LANE

DRAWING

PROPOSED DEMOLITION PLAN

architecture
REID
12 Caroline Street Birmingham B3 1TR
Tel 0121 212 2221 Fax 0121 236 2709 E-mail reidarchitecture@ra-birm.com

DRAWING No.

063037 - D - 104 D